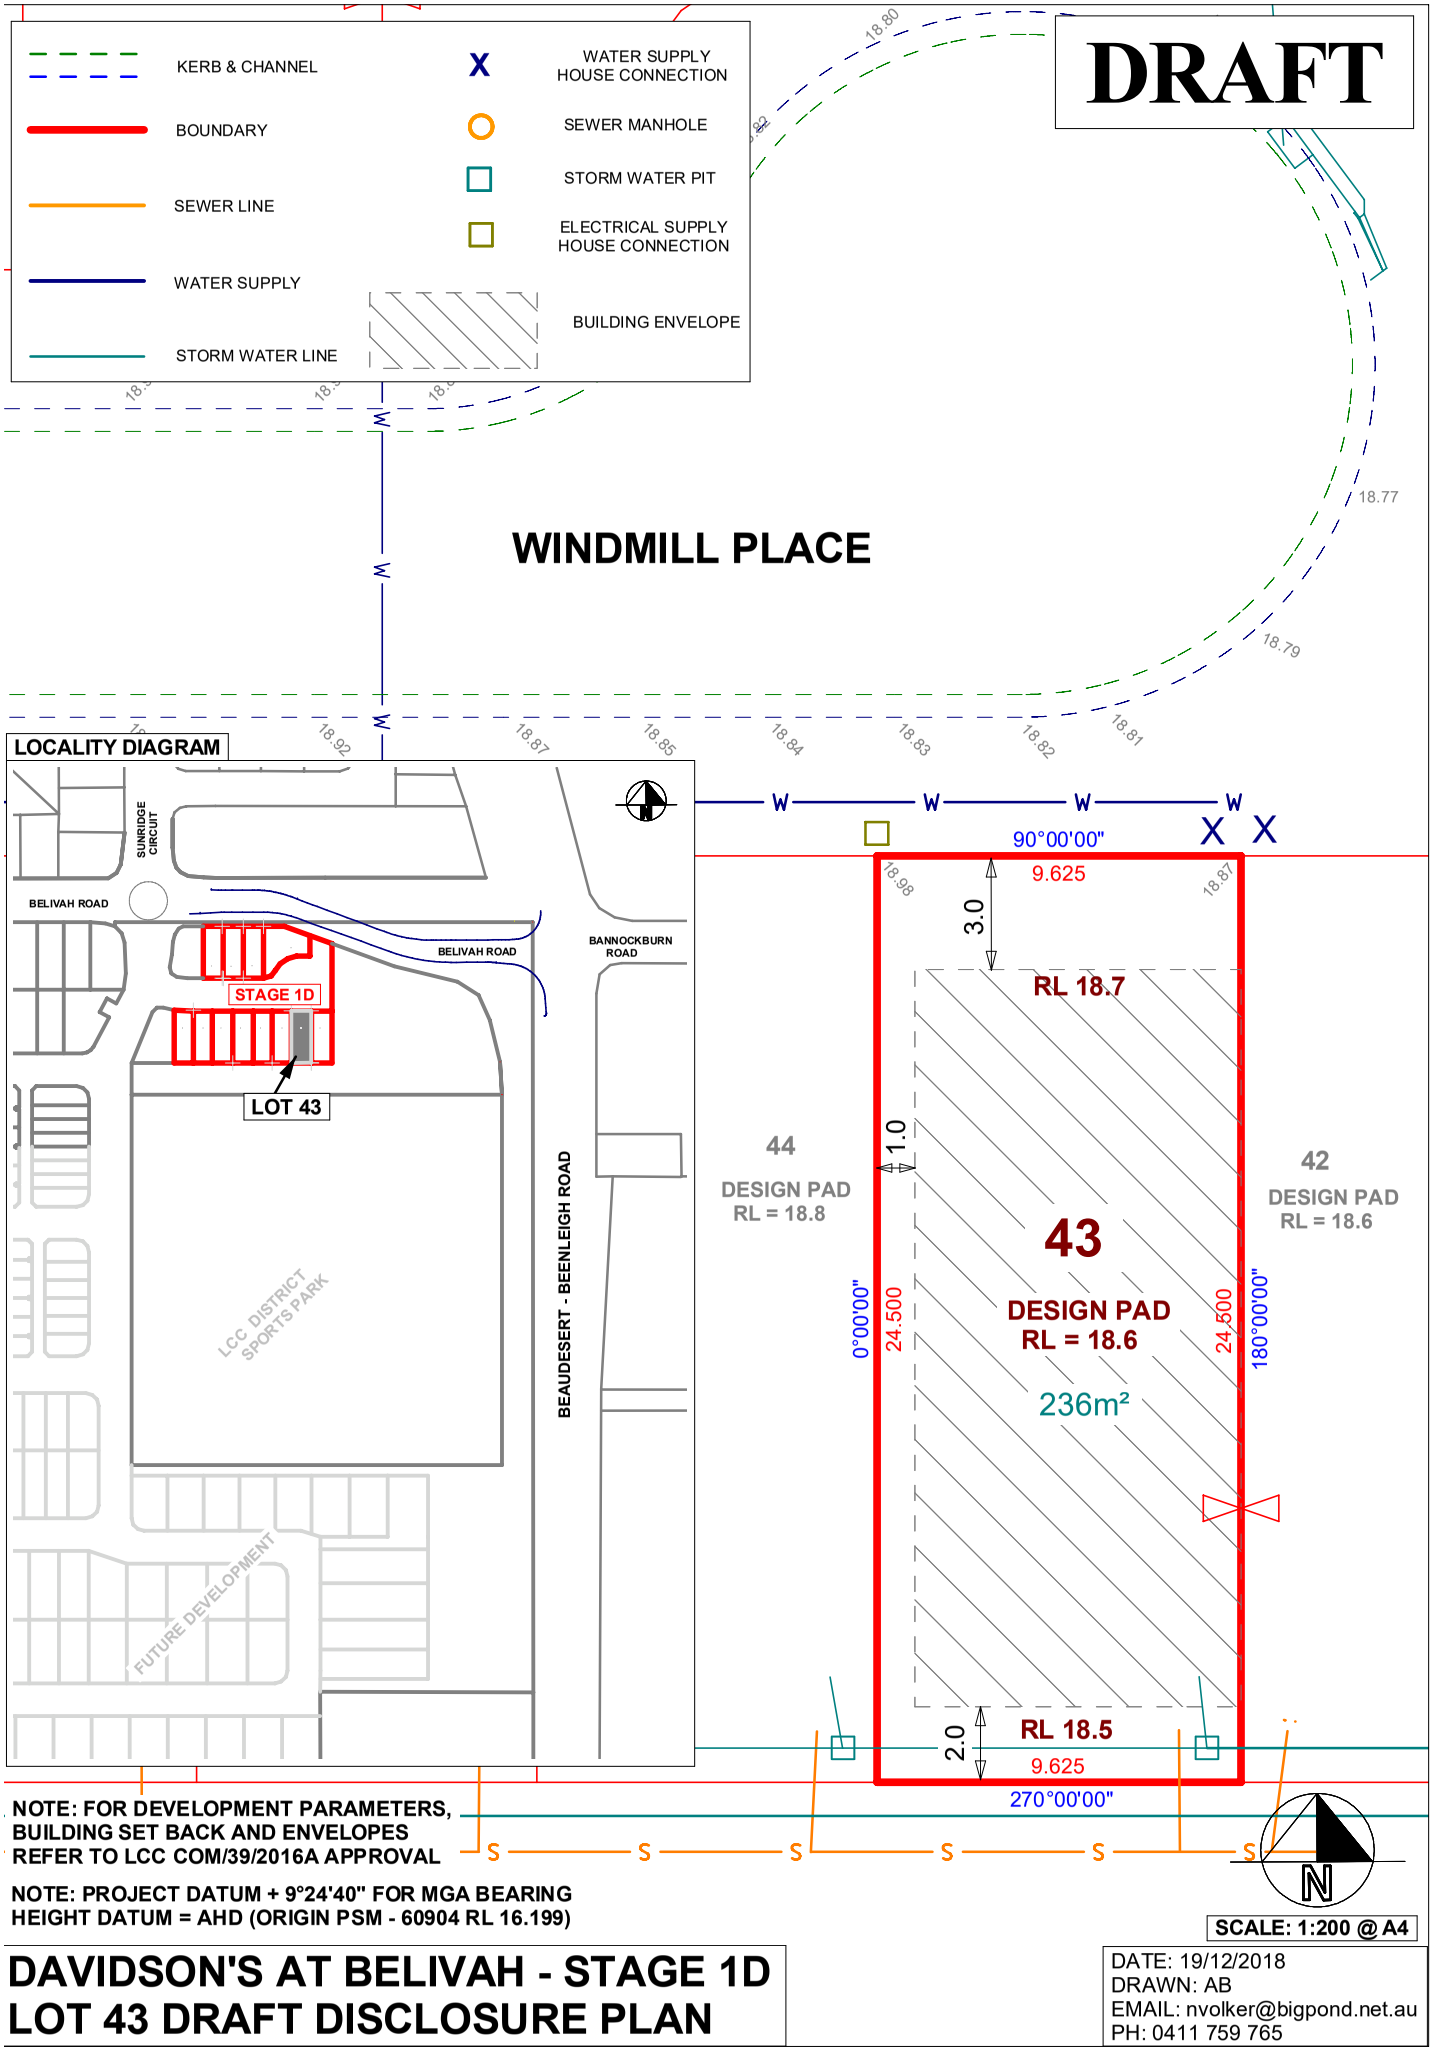

NOTE: FOR DEVELOPMENT PARAMETERS, BUILDING SET BACK AND ENVELOPES REFER TO LCC COM/39/2016A APPROVAL

NOTE: PROJECT DATUM + 9°24'40" FOR MGA BEARING
HEIGHT DATUM = AHD (ORIGIN PSM - 60904 RL 16.199)

SCALE: 1:200 @ A4

DAVIDSON'S AT BELIVAH - STAGE 1D
LOT 43 DRAFT DISCLOSURE PLAN

DATE: 19/12/2018
DRAWN: AB
EMAIL: nvolker@bigpond.net.au
PH: 0411 759 765