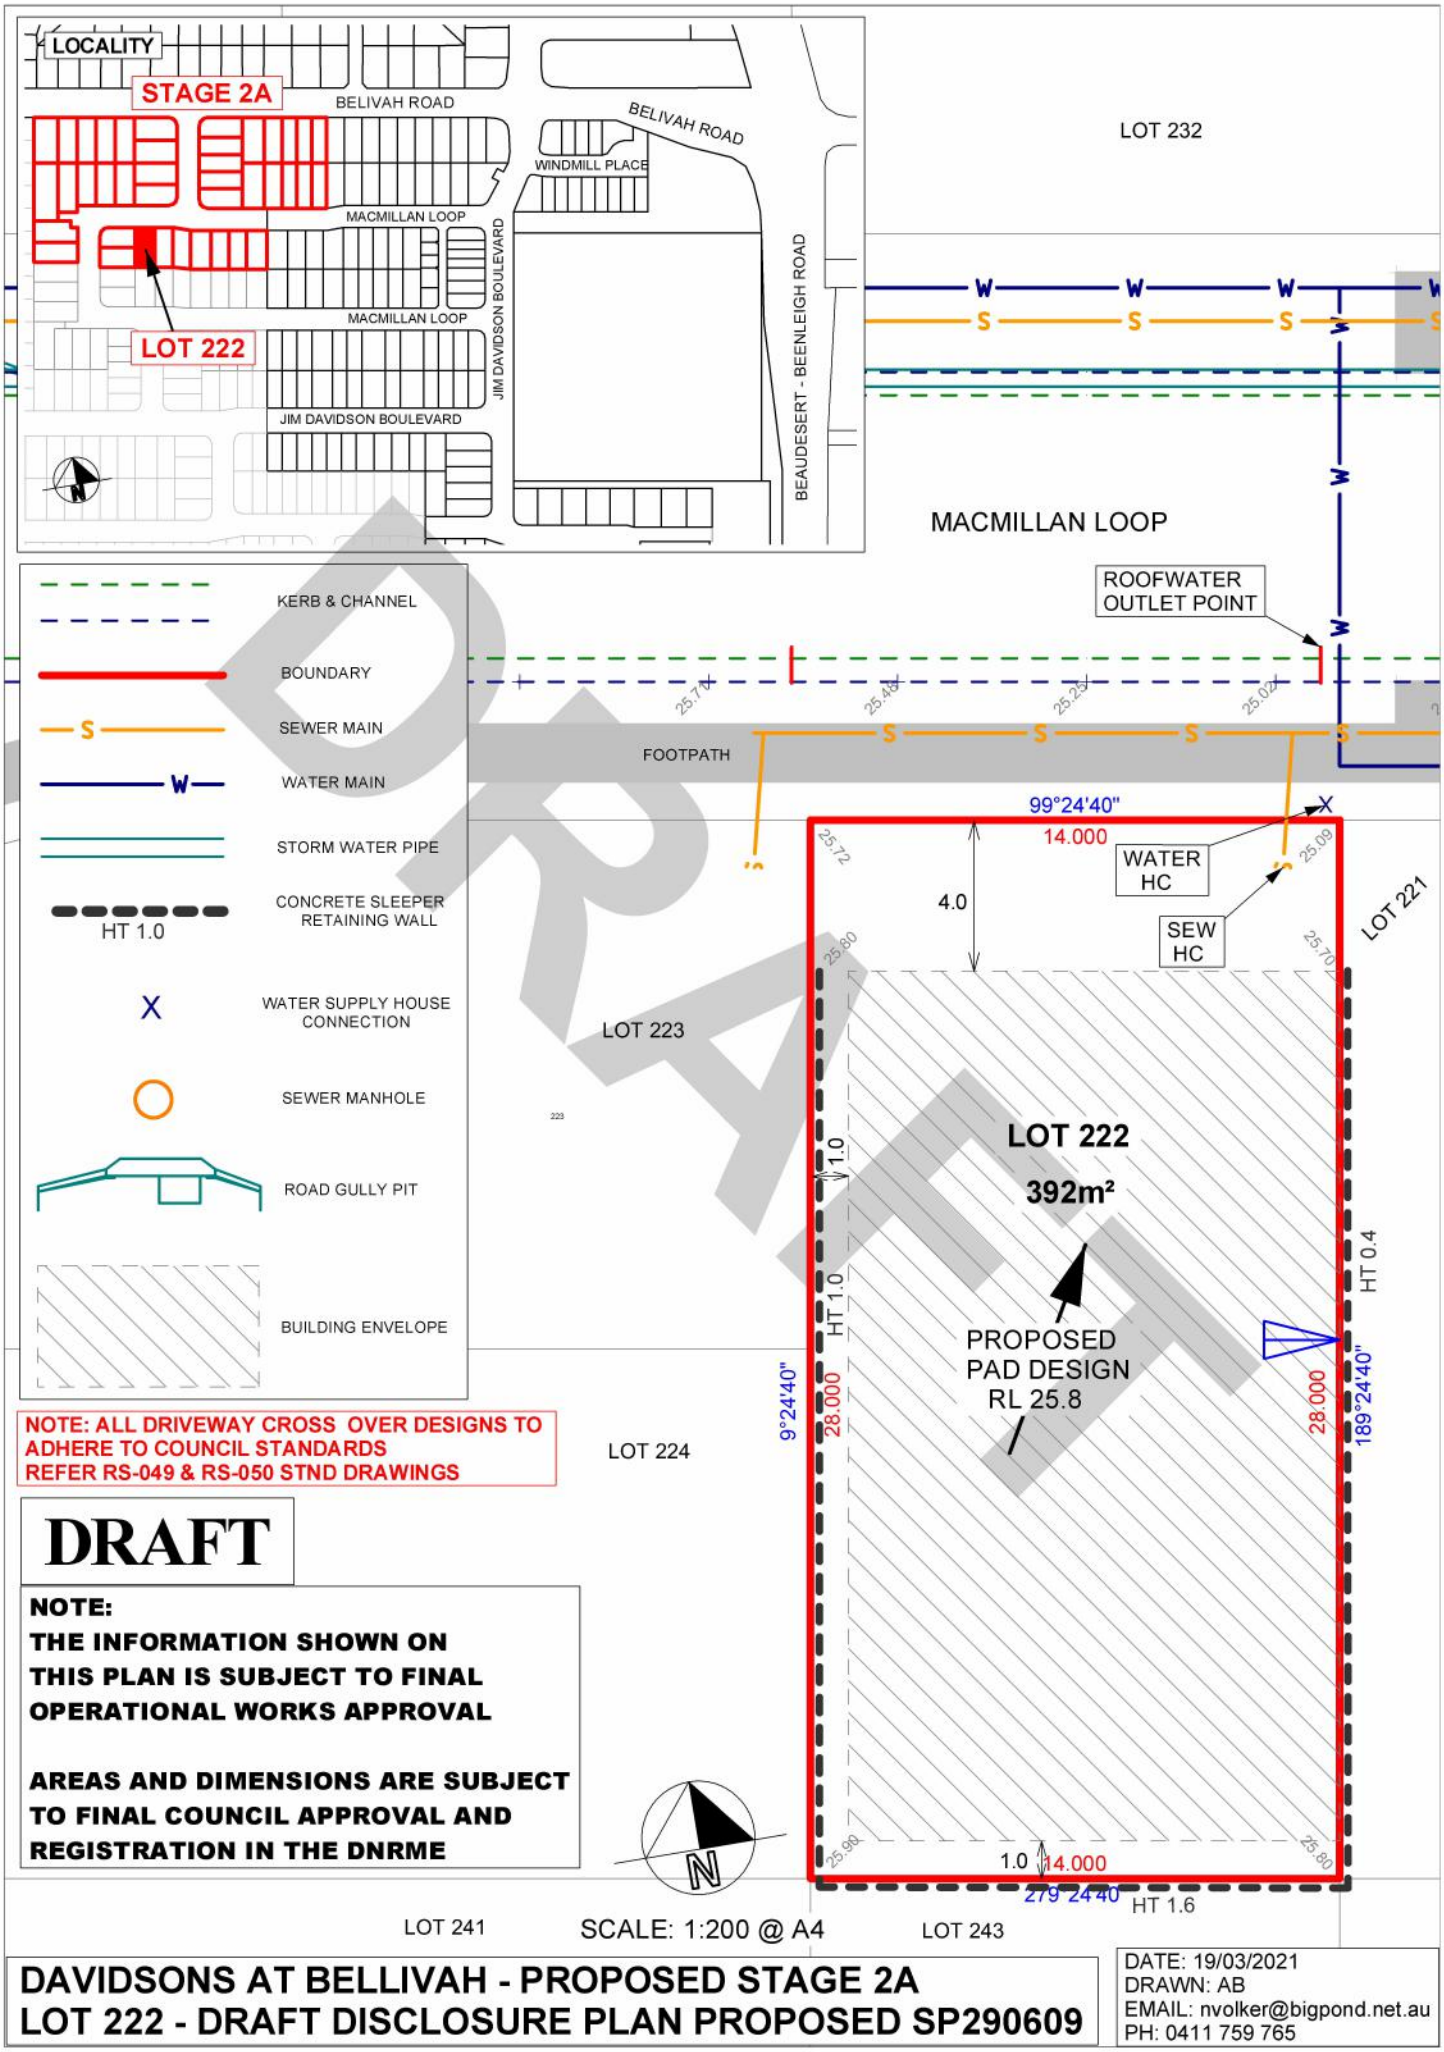
LOCALITY
STAGE 2A
LOT 222
BELIVAH ROAD
BELIVAH ROAD
WINDMILL PLACE
MACMILLAN LOOP
MACMILLAN LOOP
JIM DAVIDSON BOULEVARD
JIM DAVIDSON BOULEVARD
BEAUDESERT - BEENLEIGH ROAD
LOT 232
MACMILLAN LOOP
ROOFWATER OUTLET POINT
FOOTPATH
KERB & CHANNEL
BOUNDARY
SEWER MAIN
WATER MAIN
STORM WATER PIPE
CONCRETE SLEEPER RETAINING WALL
HT 1.0
WATER SUPPLY HOUSE CONNECTION
SEWER MANHOLE
ROAD GULLY PIT
BUILDING ENVELOPE
99°24'40"
14.000
WATER HC
SEW HC
4.0
LOT 221
LOT 223
LOT 222
392m²
PROPOSED PAD DESIGN RL 25.8
1.0
HT 1.0
HT 0.4
9°24'40"
28.000
28.000
189°24'40"
1.0
14.000
279°24'40"
HT 1.6
LOT 224
LOT 241
LOT 243
SCALE: 1:200 @ A4
NOTE: ALL DRIVEWAY CROSS OVER DESIGNS TO ADHERE TO COUNCIL STANDARDS
REFER RS-049 & RS-050 STND DRAWINGS
DRAFT
NOTE:
THE INFORMATION SHOWN ON THIS PLAN IS SUBJECT TO FINAL OPERATIONAL WORKS APPROVAL
AREAS AND DIMENSIONS ARE SUBJECT TO FINAL COUNCIL APPROVAL AND REGISTRATION IN THE DNRME
DAVIDSONS AT BELLIVAH - PROPOSED STAGE 2A
LOT 222 - DRAFT DISCLOSURE PLAN PROPOSED SP290609
DATE: 19/03/2021
DRAWN: AB
EMAIL: nvolker@bigpond.net.au
PH: 0411 759 765