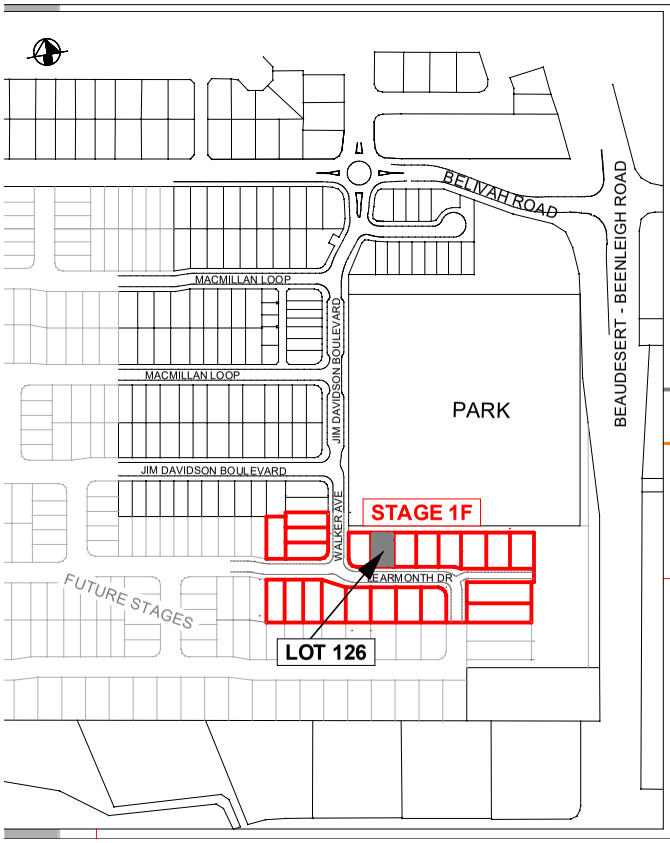

KERB & CHANNEL

BOUNDARY

SEWER LINE

WATER SUPPLY

STORM WATER LINE

WATER SUPPLY HOUSE CONNECTION

SEWER MANHOLE

STORM WATER PIT

BUILDING ENVELOPE

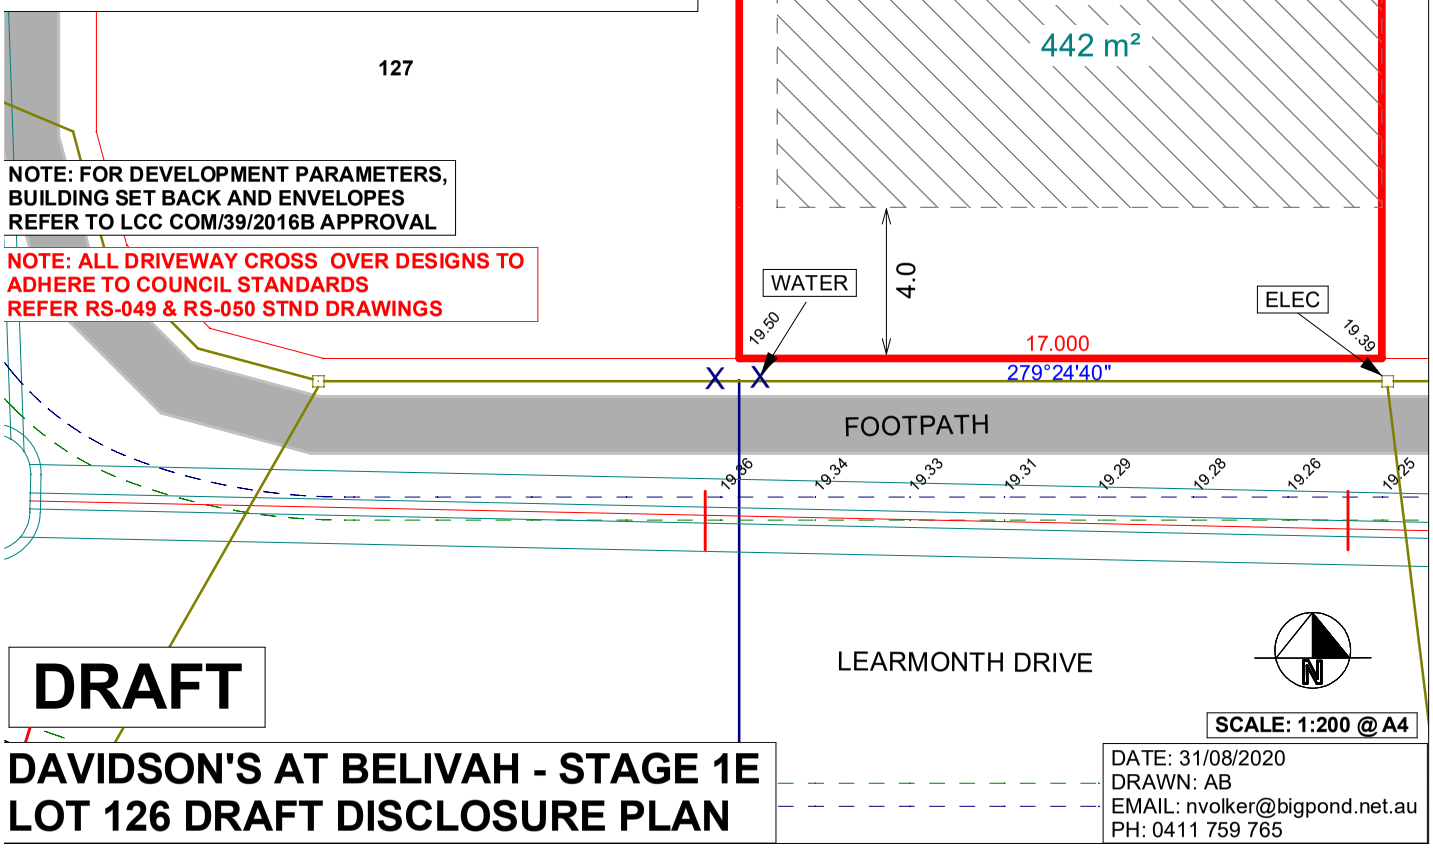

NOTE: FOR DEVELOPMENT PARAMETERS, BUILDING SET BACK AND ENVELOPES REFER TO LCC COM/39/2016B APPROVAL

NOTE: ALL DRIVEWAY CROSS OVER DESIGNS TO ADHERE TO COUNCIL STANDARDS REFER RS-049 & RS-050 STND DRAWINGS

DRAFT

SCALE: 1:200 @ A4

DAVIDSON'S AT BELIVAH - STAGE 1E
LOT 126 DRAFT DISCLOSURE PLAN

DATE: 31/08/2020
DRAWN: AB
EMAIL: nvolker@bigpond.net.au
PH: 0411 759 765