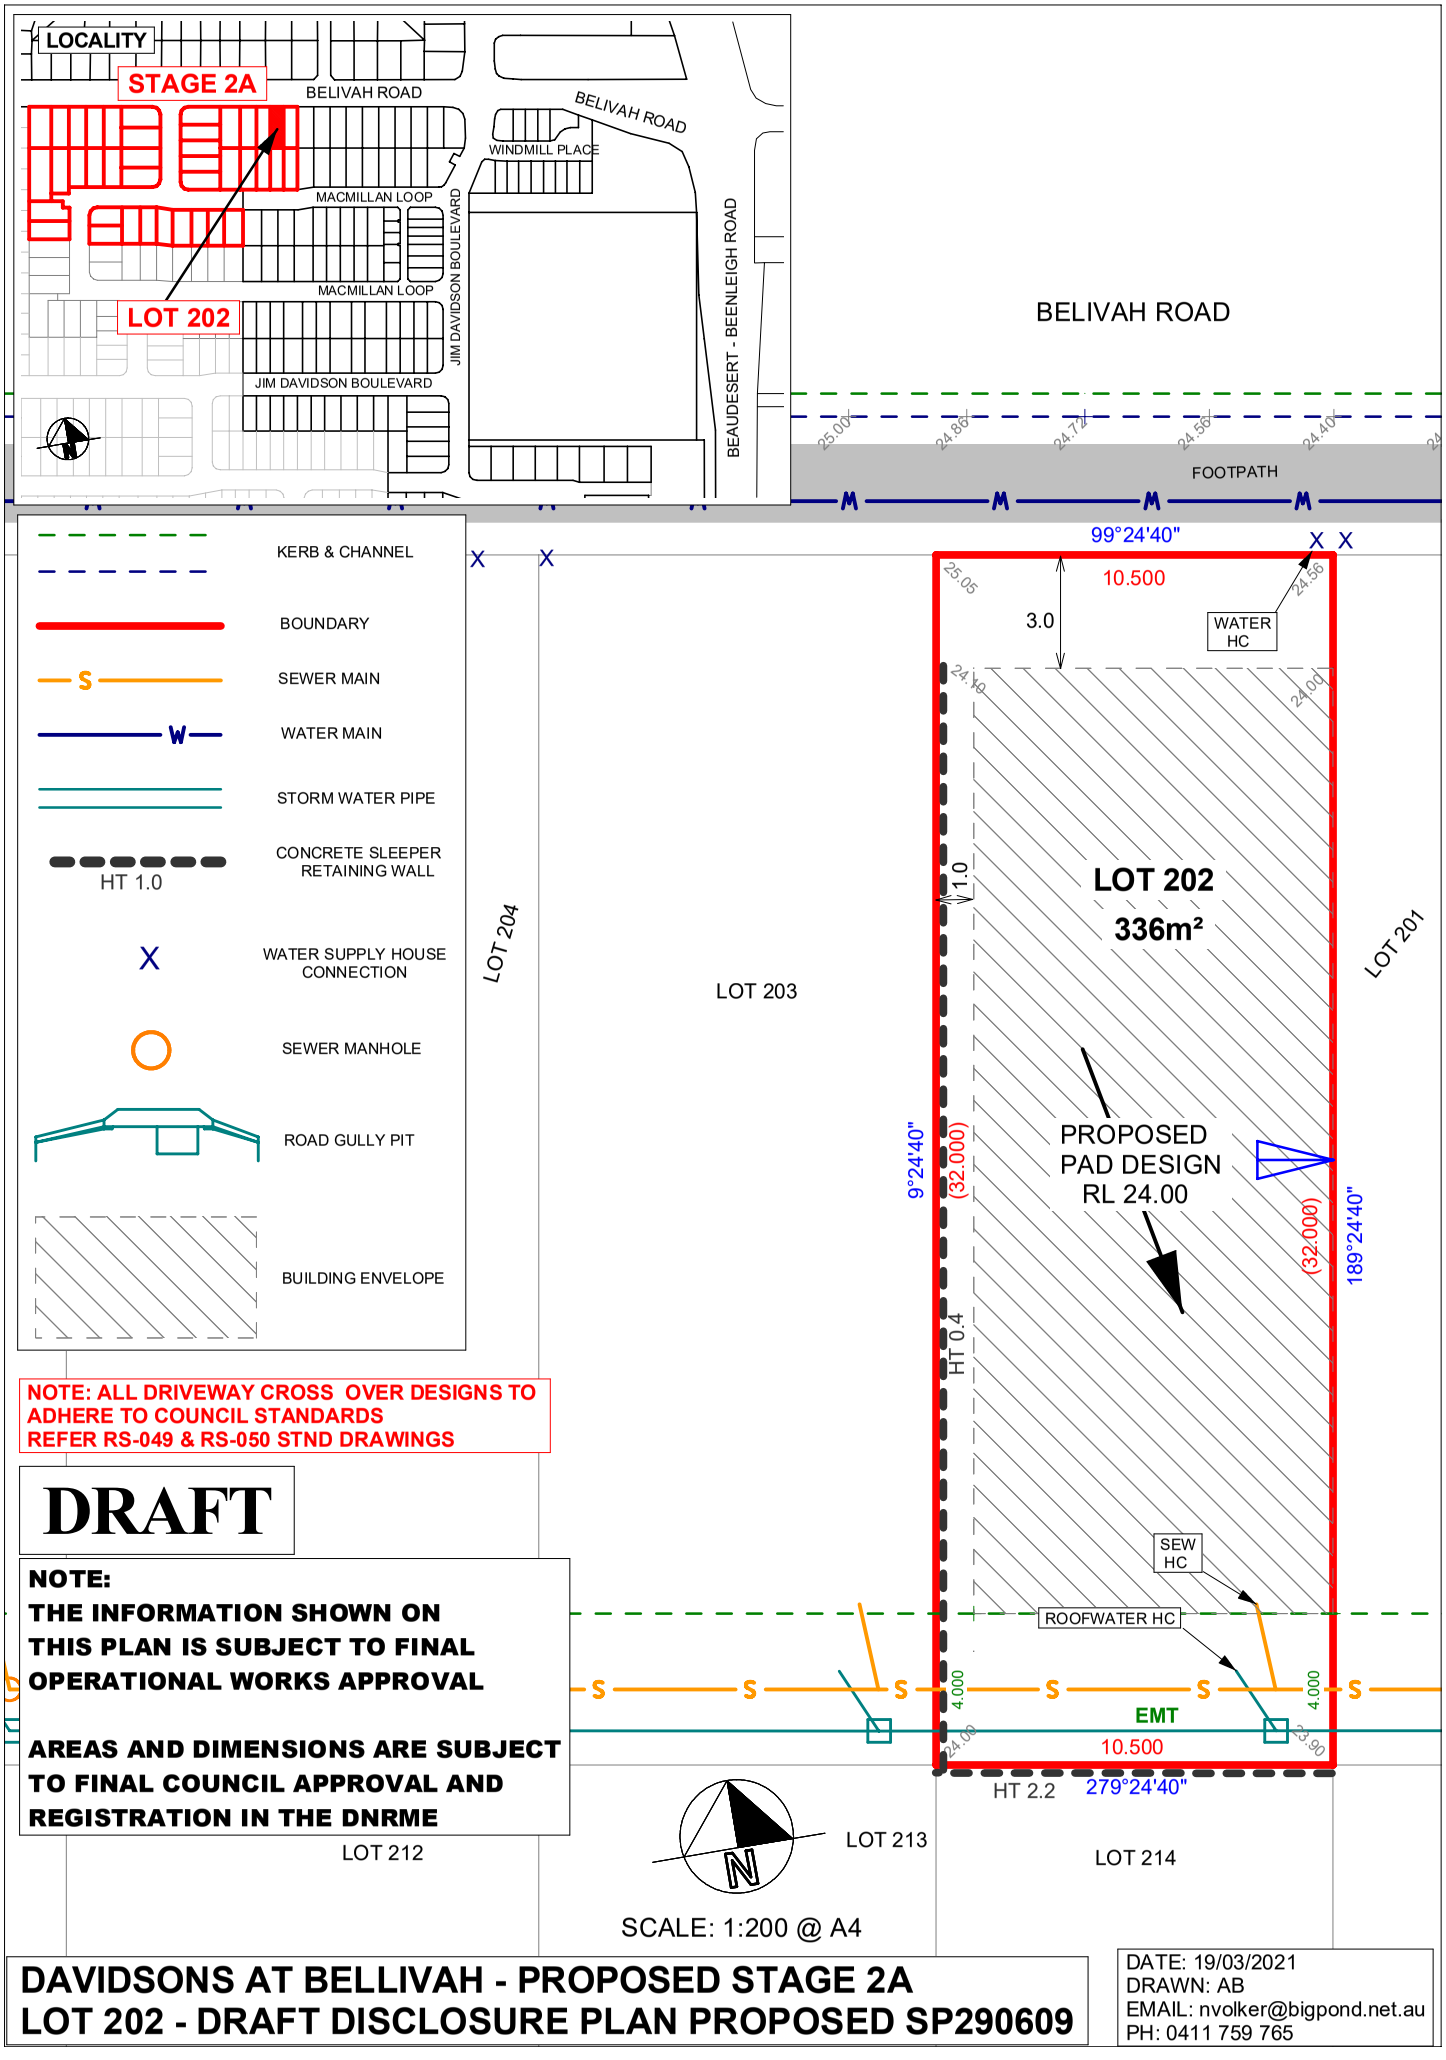

NOTE: ALL DRIVEWAY CROSS OVER DESIGNS TO ADHERE TO COUNCIL STANDARDS
REFER RS-049 & RS-050 STND DRAWINGS

DRAFT

NOTE:
THE INFORMATION SHOWN ON THIS PLAN IS SUBJECT TO FINAL OPERATIONAL WORKS APPROVAL

AREAS AND DIMENSIONS ARE SUBJECT TO FINAL COUNCIL APPROVAL AND REGISTRATION IN THE DNRME

DAVIDSONS AT BELLIVAH - PROPOSED STAGE 2A
LOT 202 - DRAFT DISCLOSURE PLAN PROPOSED SP290609

DATE: 19/03/2021
DRAWN: AB
EMAIL: nvolker@bigpond.net.au
PH: 0411 759 765